Jubilee Gardens
Proposed entrance improvements
Existing situation.

Barwick in Bloom

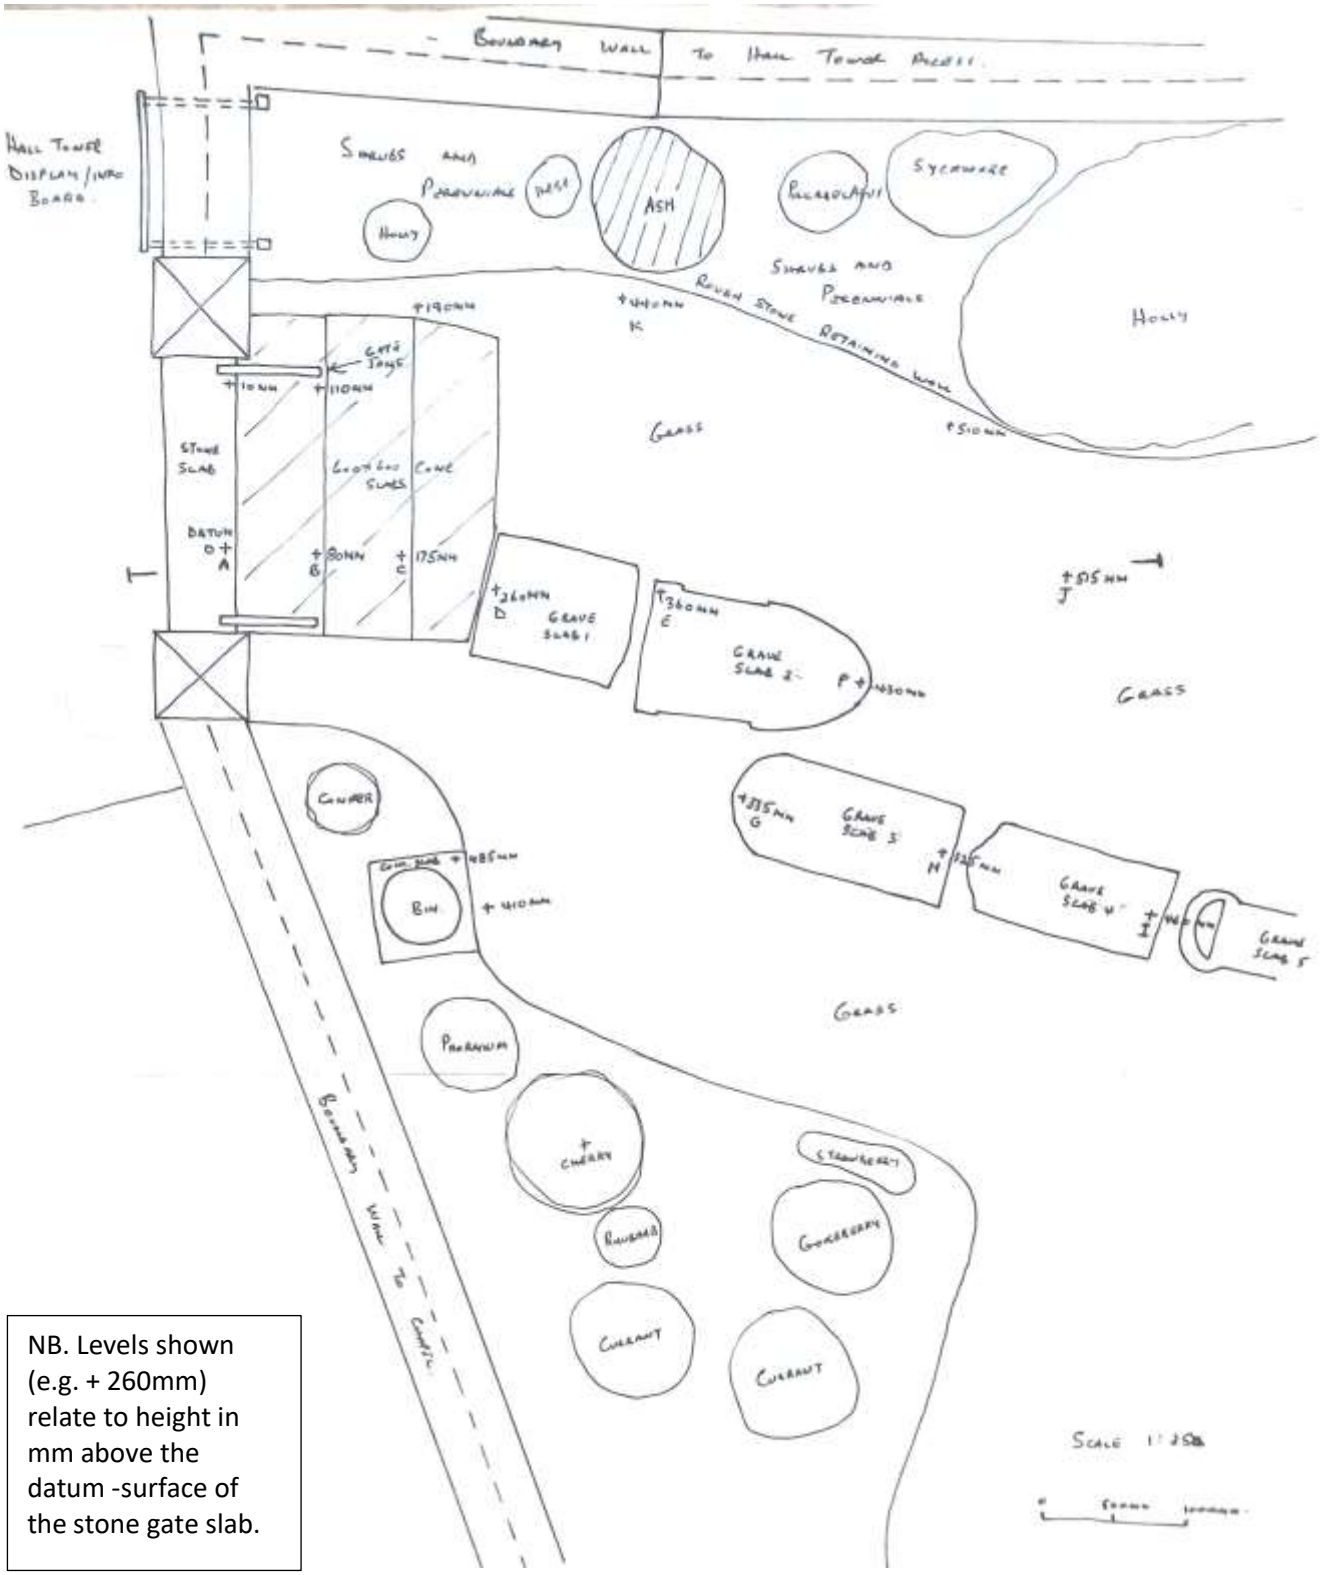

NB. Levels shown (e.g. + 260mm) relate to height in mm above the datum -surface of the stone gate slab.